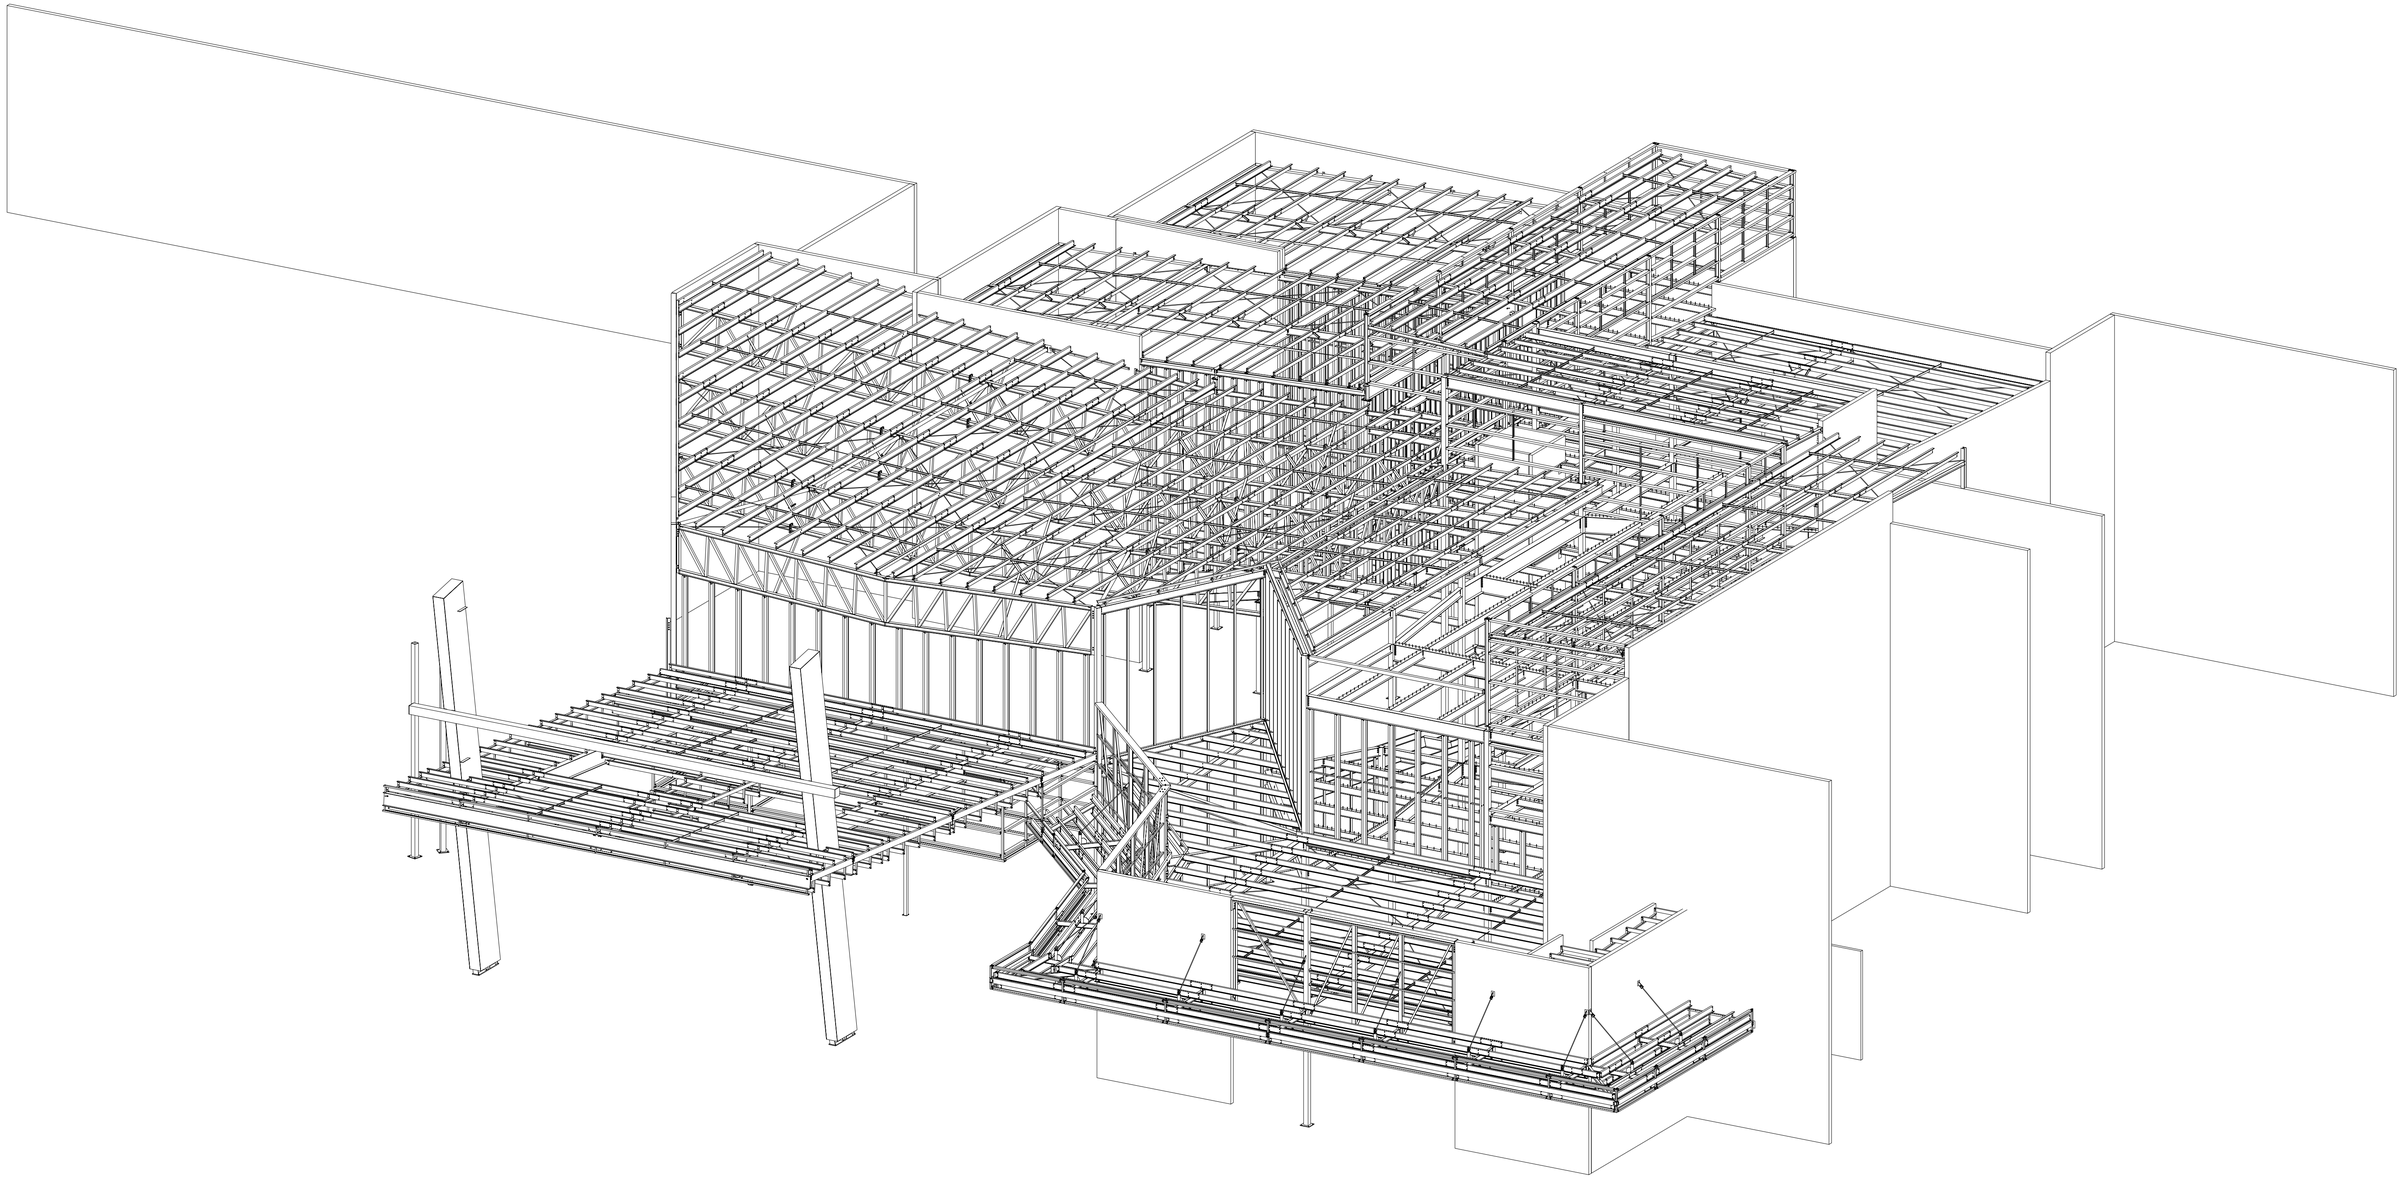

ERECTION NOTES

1. ▼ INDICATES MARKED END OF MEMBER. MEMBERS TO BE ERECTED WITH ASSEMBLY MARK AT THIS LOCATION.
2. COLUMNS HAVE ASSEMBLY MARK STAMPED ON NORTH OR EAST FACING FLANGE NEAR BASE OF SHAFT U.N.O.
3. VERTICAL BRACING, STAIRS, HANGERS, AND OTHER INCLINED MEMBERS HAVE ASSEMBLY MARK STAMPED ON TOP END. MARKS WITH ASTERISK* ARE STAMPED ON BOTTOM END.
4. FIN PLATES FOR CHANNELS ARE ON HEEL UNLESS SHOWN OTHERWISE.
5. FIN PLATES FOR BEAMS WILL BE ON NORTH OR WEST SIDE OF BEAM WEB, UNLESS SHOWN OTHERWISE, ie. ERECT BEAMS TO SOUTH OR EAST SIDE OF CLEAT.

ERECTION PLAN REFERENCE:

No.	DATE	DETAILS

REVISIONS

Xtech Drafting Pty. Ltd.
A.B.N. 30 105 598 065
171 DOW ST. PORT MELBOURNE VICTORIA AUST. 3207
PH (03) 9636 3616 MOBILE 0411 566 698

GREENSBOROUGH STEEL FAB.
15 DENNIS ST. CAMPBELLFIELD 3061 PH.9305 1677 FAX.9305 2117

DESIGN ENGINEER:

KARINGAL ENTERTAINMENT COMPLEX
330 CRANBOURNE RD. FRANKSTON

ISOMETRIC VIEW

DRAWN: AM	CHECKED: AM	DRAWING No.	REV.
DATE: 12.07.2005	SCALE: 1/100	123-ISO-01	